COPYRIGHT BY CLJD ASSOCIATES DESIGN CONSULTANTS ALL RIGHTS RESERVED.

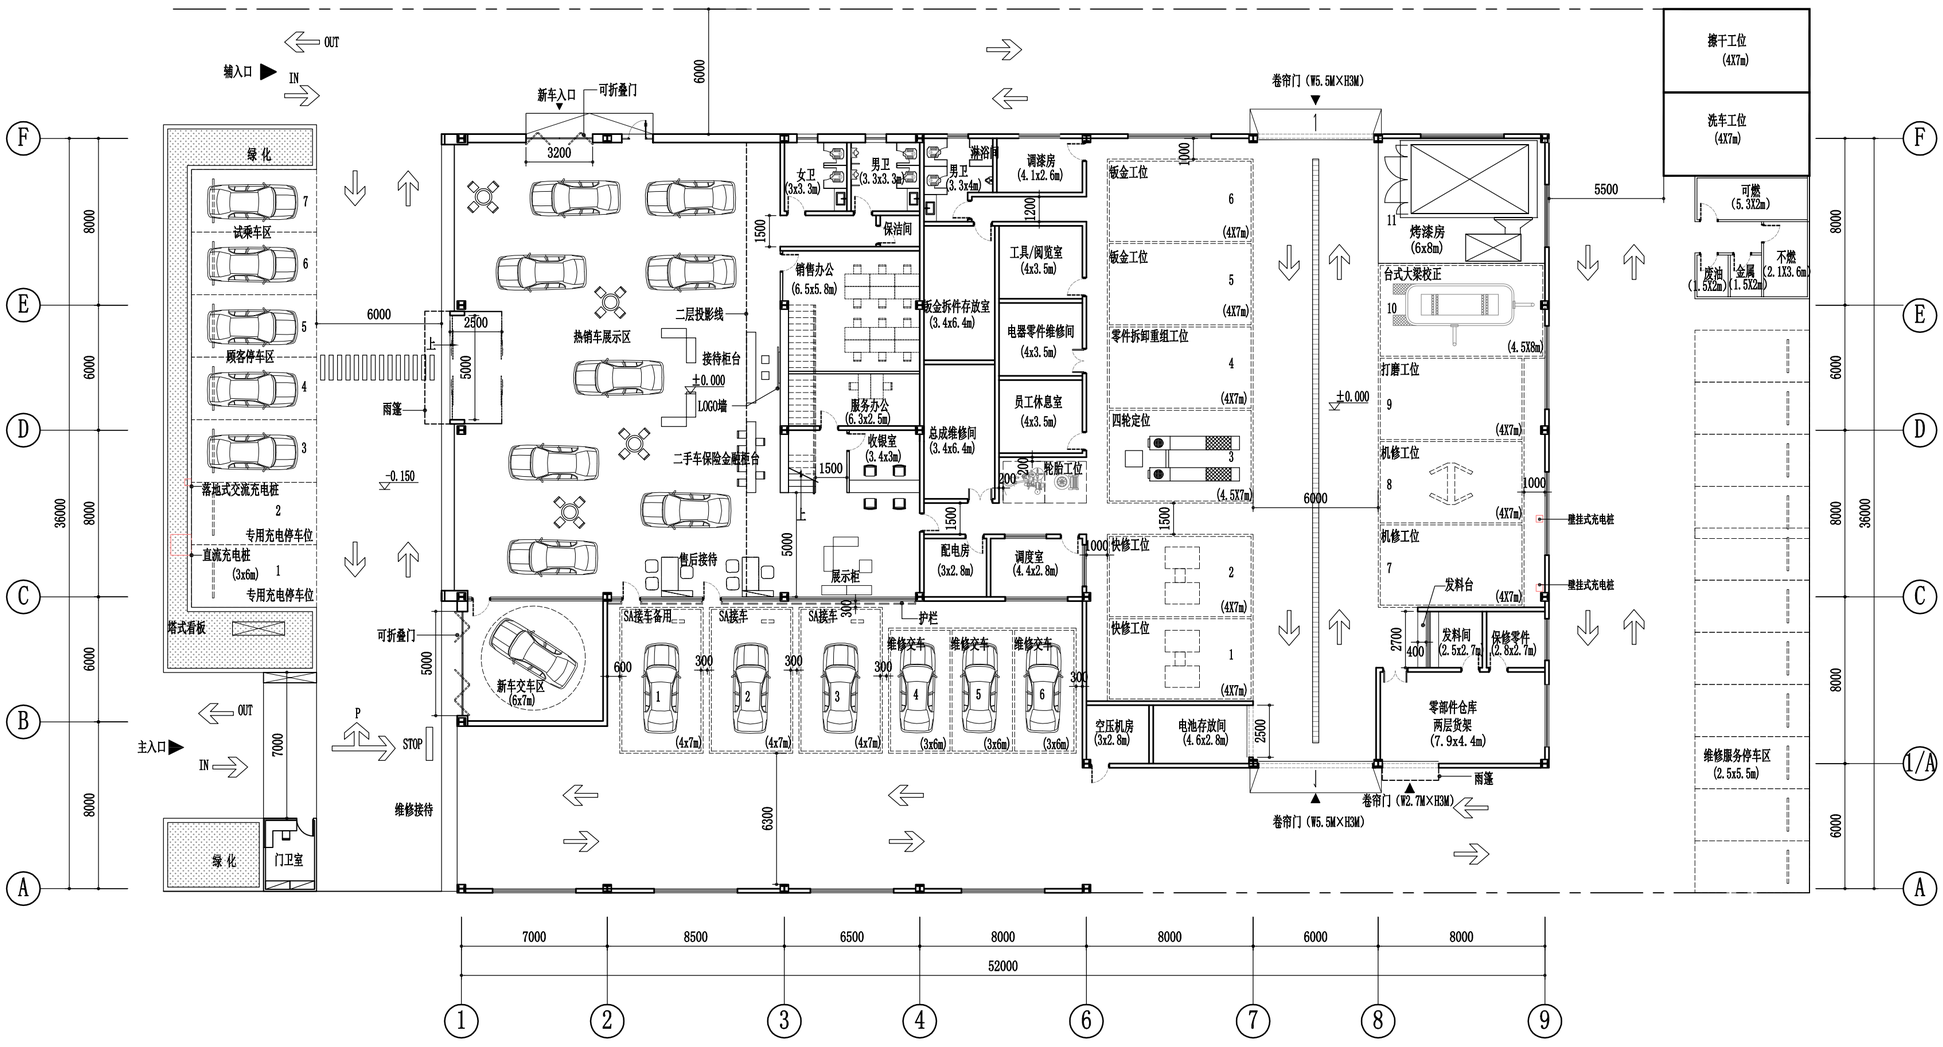

首层平面布置图 1:200

注：本图标高±0.000为装修完成地面标高。

备注：

- 全部设计图则及说明之版权属于本公司，未得本公司书面同意，不得使用，抄袭及复制。
- 所有尺寸均需作实地核对，不能以量度图中尺寸作准. 如发现与现场实际尺寸有出入请与本公司联系。
- 所有隐蔽结构均要按国家防火标准处理。

CLJD ASSOCIATES
DESIGN CONSULTANTS
廣州市陳立堅建築裝飾設計有限公司

電話：020-89083491　傳真：020-89083491
郵箱：ghac@j-chan.cn
地址：廣州市海珠區泉塘路2號大院3號樓首層

ALL MEASUREMENT MUST BE CHECKED AT THE SITE . DO NO SCALE DRAWINGS.FIGURED DIMENSIONS TO BE OBSERVED.READ THIS DRAWING IN CONNECTION WITH GENERAL ARCHITECTURAL PLANS,AND OTHER RELATED DOCUMENTS . THE ARCHITECT TO BE NOTIFIED IMMEDIATELY OF ANY DISCREPANCY FOUND THEREIN .

Client 业主：

广汽丰田

PROJECT

广汽丰田标准建设
E类标准店

DRAW BY

DESIGNED BY

CHECKE BY

APPROVED BY

PROJECT CHIEF

DRAWING TITLE

首层平面布置图

SCALE 1:200

DATE 2019.01.24

DRAWING NO 1-P-01

项目经理：陈浩斌　　设计师：周嘉敏

COPYRIGHT BY CLJD ASSOCIATES DESIGN CONSULTANTS ALL RIGHTS RESERVED.

二层平面布置图 1:200

注：本图标高±0.000为装修完成地面标高。

备注：

- 全部设计图则及说明之版权属于本公司，未得本公司书面同意，不得使用，抄袭及复制。
- 所有尺寸均需作实地核对，不能以量度图中尺寸作准. 如发现与现场实际尺寸有出入请与本公司联系。
- 所有隐蔽结构均要按国家防火标准处理。

CLJD ASSOCIATES
DESIGN CONSULTANTS
廣州市陳立堅建築裝飾設計有限公司

電話：020-89083491　傳真：020-89083491
郵箱：ghac@j-chan.cn
地址：廣州市海珠區泉塘路2號大院3號樓首層

ALL MEASUREMENT MUST BE CHECKED AT THE SITE . DO NO SCALE DRAWINGS.FIGURED DIMENSIONS TO BE OBSERVED.READ THIS DRAWING IN CONNECTION WITH GENERAL ARCHITECTURAL PLANS,AND OTHER RELATED DOCUMENTS . THE ARCHITECT TO BE NOTIFIED IMMEDIATELY OF ANY DISCREPANCY FOUND THEREIN .

Client 业主：

广汽丰田

PROJECT

广汽丰田标准建设
E类标准店

DRAW BY

DESIGNED BY

CHECKE BY

APPROVED BY

PROJECT CHIEF

DRAWING TITLE

二层平面布置图

SCALE 1:200

DATE 2019.01.24

DRAWING NO 2-P-01

项目经理:陈浩斌　设计师:周嘉敏

© COPYRIGHT BY CLJD ASSOCIATES DESIGN CONSULTANTS ALL RIGHTS RESERVED.

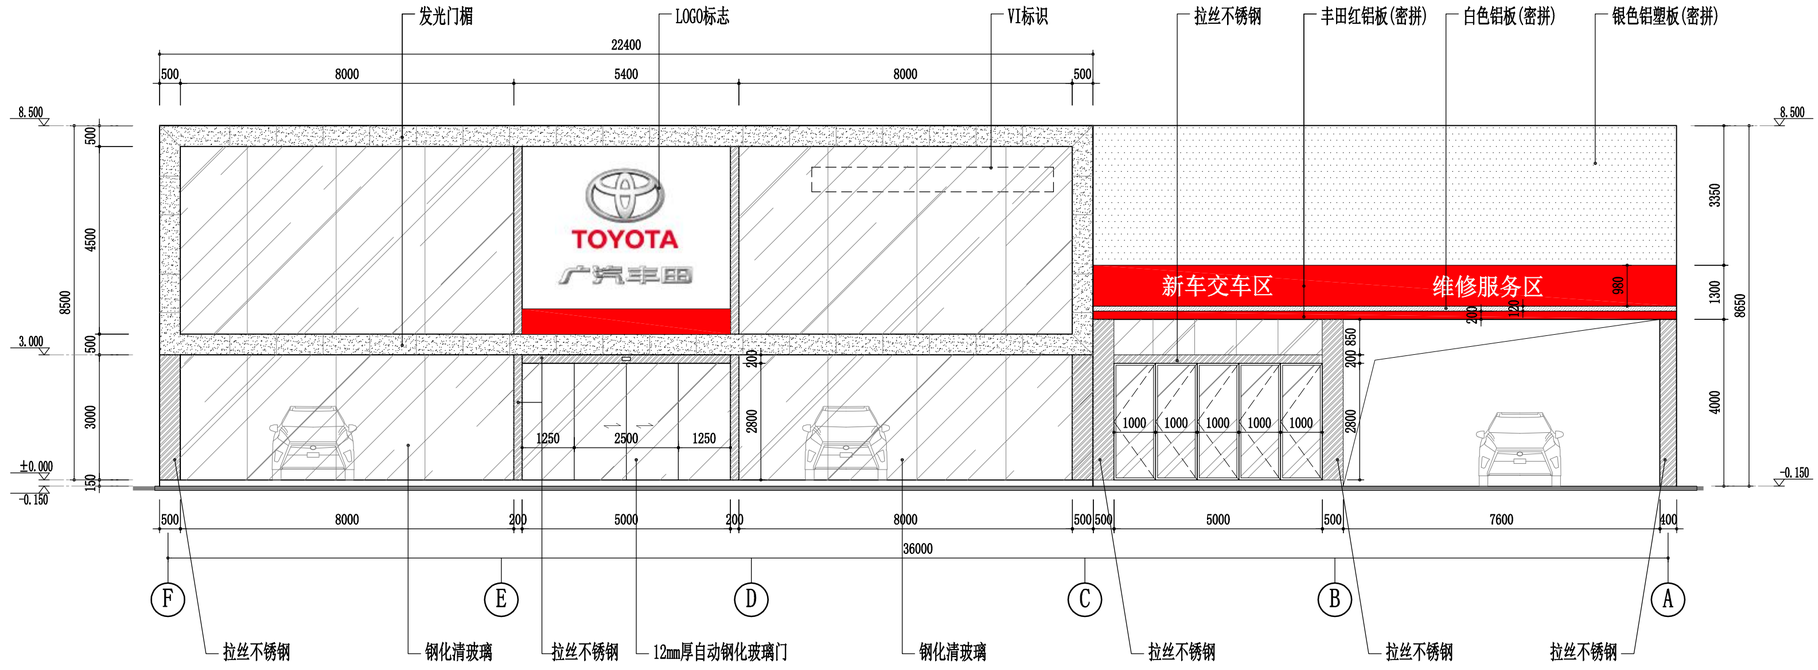

1 外立面 1:100
1-P-01

备注：

- 全部设计图则及说明之版权属于本公司,未得本公司书面同意,不得使用,抄袭及复制。
- 所有尺寸均需作实地核对,不能以量度图中尺寸作准.如发现与现场实际尺寸有出入请与本公司联系。
- 所有隐蔽结构均要按国家防火标准处理。

CLJD ASSOCIATES
DESIGN CONSULTANTS
廣州市陳立堅建築裝飾設計有限公司

電話：020-89083491 傳真：020-89083491
郵箱：ghac@j-chan.cn
地址：廣州市海珠區泉塘路2號大院3號樓首層

ALL MEASUREMENT MUST BE CHECKED AT THE SITE . DO NO SCALE DRAWINGS.FIGURED DIMENSIONS TO BE OBSERVED.READ THIS DRAWING IN CONNECTION WITH GENERAL ARCHITECTURAL PLANS,AND OTHER RELATED DOCUMENTS . THE ARCHITECT TO BE NOTIFIED IMMEDIATELY OF ANY DISCREPANCY FOUND THEREIN .

Client 业主：

广汽丰田

PROJECT

广汽丰田标准建设
E类标准店

DRAW BY

DESIGNED BY

CHECKE BY

APPROVED BY

PROJECT CHIEF

DRAWING TITLE

外立面图

SCALE 1:100

DATE 2019.01.24

DRAWING NO 1-E1-01

项目经理:陈浩斌 设计师:周嘉敏